
Key
Closure
Diversion

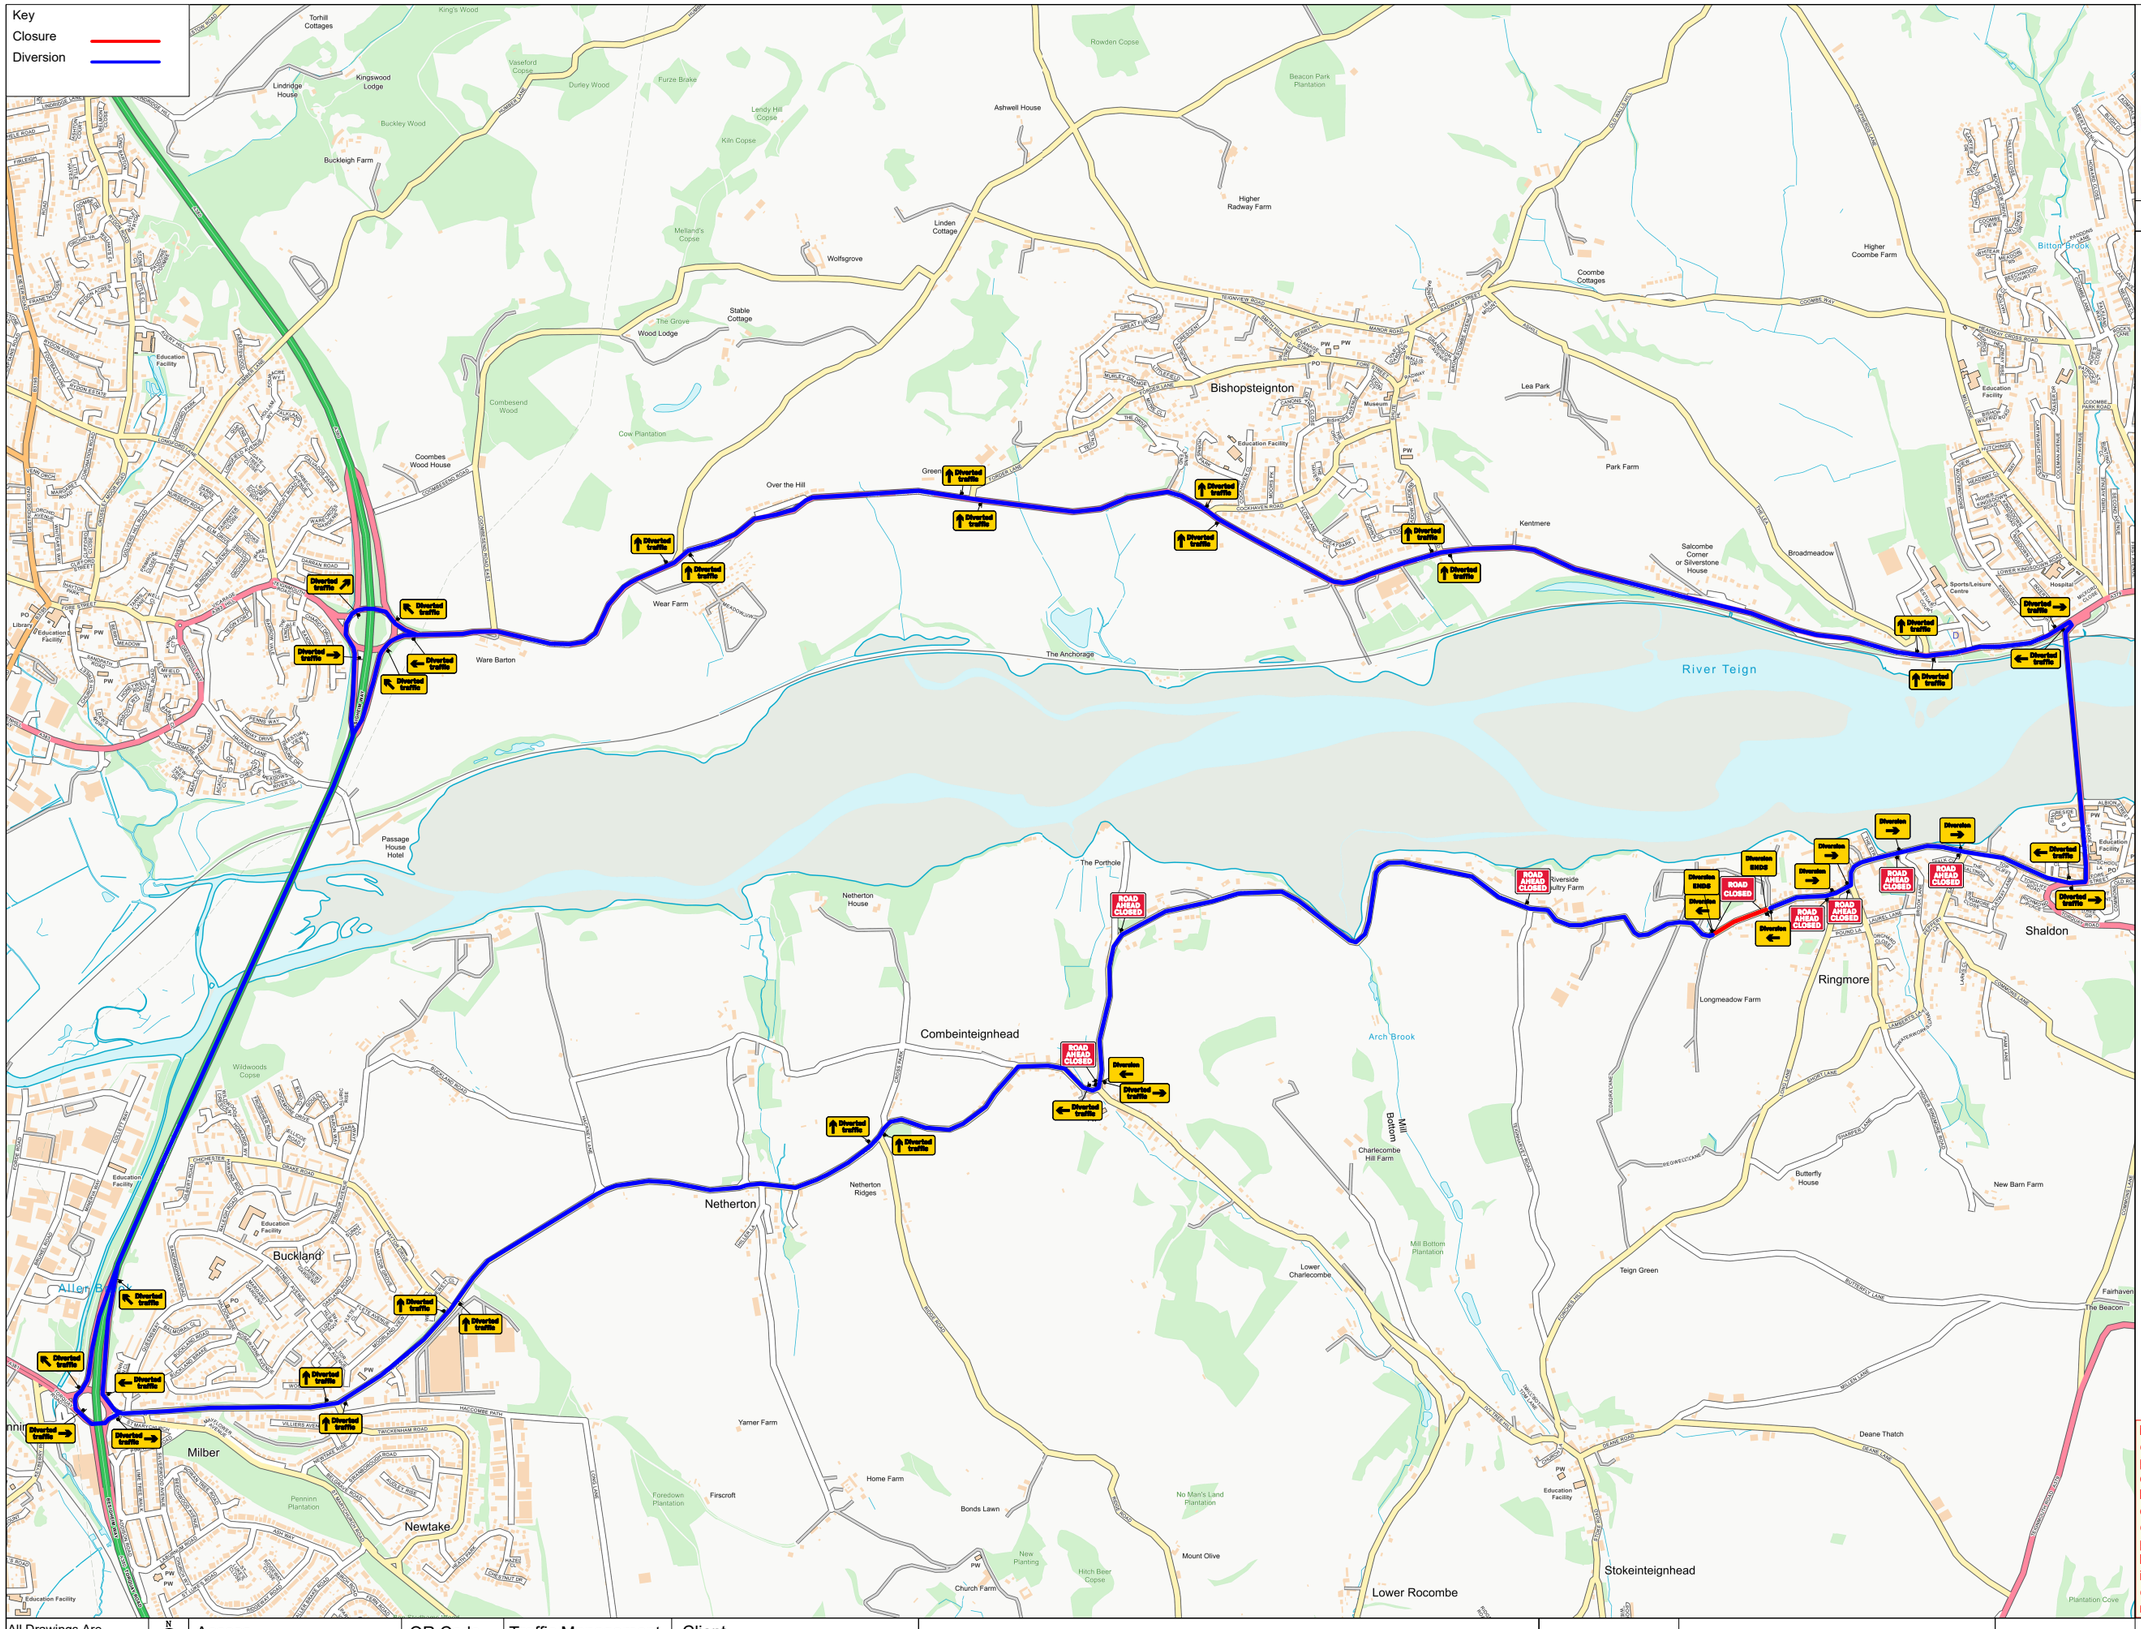

GREENLIGHT HIGHWAYS
0800 8044612
www.greenlighthighways.co.uk

Bill Of Quantities

Qty: 3 Ref: 2702 Start of temporary diversion route	Diversion
Qty: 4 Ref: 2702 Start of temporary diversion route	Diversion
Qty: 2 Ref: 2702 End of temporary diversion route	Diversion ENDS
Qty: 5 Ref: 2703 Direction of temporary diversion route from junction ahead	Diverted traffic
Qty: 6 Ref: 2703 Direction of temporary diversion route from junction ahead	Diverted traffic
Qty: 16 Ref: 2703 Direction of temporary diversion route from junction ahead	Diverted traffic
Qty: 4 Ref: 2703 Direction of temporary diversion route from junction ahead	Diverted traffic
Qty: 1 Ref: 2703 Direction of temporary diversion route from junction ahead	Diverted traffic
Qty: 7 Ref: 7010-FP-13-9 Nature of temporary hazard ahead - Road Ahead Closed	ROAD AHEAD CLOSED
Qty: 2 Ref: 7010-FP-13-9 Nature of temporary hazard ahead - Road Closed	ROAD CLOSED

Note
diversion to be driven prior to the road closure being installed. Plans for any road closure should be discussed with the police and any relevant Highways Authorities, if traffic is being diverted on to their network.

Note:
This road will be closed FROM XX/XX/XX TO XX/XX/XX
Advance Warning SingsTo Be Installed Before Installation Of closure

All Drawings Are Drawn To North

All layouts are drawn with traffic signsregulation & general layout directions 2016 & chapter 8 guidelines. Using safety at street works and road works code or practice as a guidline. Drawing to be read with relevant method statements & risk assessments. All sign locations are indictive and exact locations will be dertermined on site. All drawings are a guide.

Access
Every effort should be made to maintain pedestrain access past the works and to maintain vehicular access to all properties and premises within the closure area. Under no circumstances may pedestrian access be completely denied to any property or premises.

QR Code

Traffic Management
ROAD CLOSED

Client
Trevor Samm

Client Referance:		Scale: N.T.S.	Drawing number:GLH-DWG-344	Date	11/4/24
Requested By: Trevor Samm		Traffic Management	Road Closure	Road Name	Coombe Road
Grid Referance: SX 92083 72104		Designed By	PW	Post Code	TQ14 0EU
What Three Words ///steepest.toothpick.foil		Approved By	CP	Drawing Size A3	